PUMPER

BODY
Long Aluminum 2nd Gen Pumper

CHASSIS
Enforcer Chassis

ELECTRICAL SYSTEM
Hard Wired

CHASSIS

AXLE,FRONT,CUSTOM
19,500 Lb TAK-4 Axle

AXLE,REAR
27,000 Lb Dana Axle

ENGINE
450 HP Cummins L9 Engine

TRANSMISSION
ALlison 6th Gen, 3000 EVS P

BUMPER
22" Extended Stainless Steel

CAB
7010 Enforcer Cab

BODY

TOTAL TANK CAPACITY
1000 Gallon New York Style Poly Tank

WATER CAPACITY
1000 Gallons of Water

FOAM CELL CAPACITY
Foam Cell Not Required

COMPT,PUMPER,REAR
30.75" FF Rollup Rear Compt

COMPT,PUMPER,LEFT SIDE
161" Lap Full Height Front & Rear FDLER

COMPT,PUMPER,RIGHT SIDE
161" Lap Low FDLER

FIRE SUPPRESSION

PUMPHOUSE
48" Control Zone Side Mount

PUMP
2000 GPM Waterous CSU

CROSSLAYS,1.50"
1.50" Crosslays Not Required

CROSSLAYS,2.50"
2.50" Crosslay Not Required

SPEEDLAYS
Speedlays Not Required

GENERATOR
Generator Not Required

FOAM SYSTEM
Foam System Not Required

SAFETY

Side Roll and Frontal Impact Protection

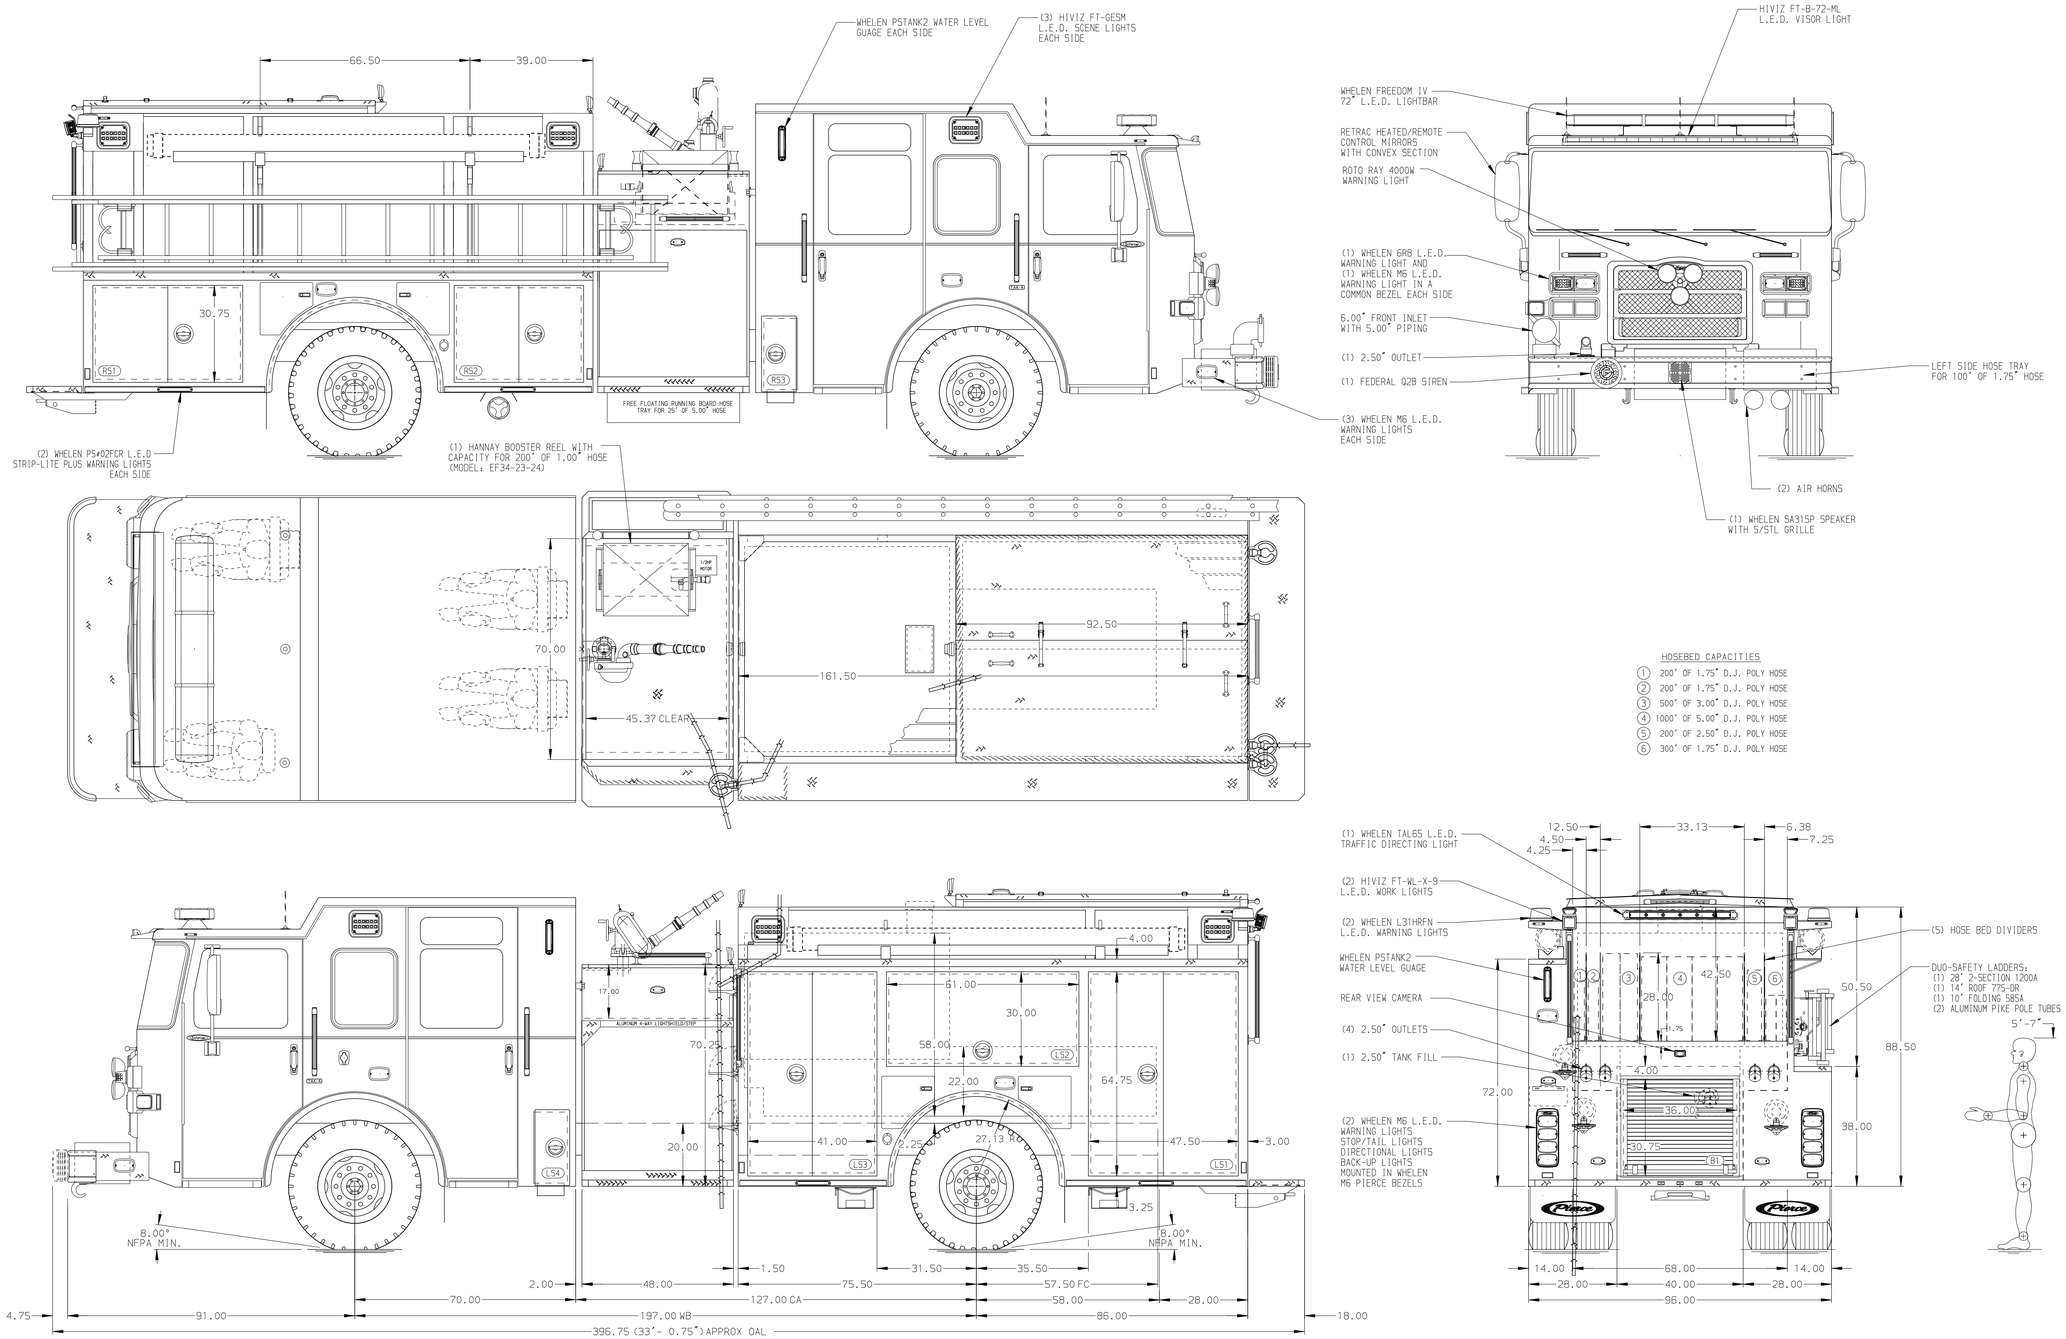

HOSEBED CAPACITIES

1. 200' OF 1.75" D.J. POLY HOSE
2. 200' OF 1.75" D.J. POLY HOSE
3. 500' OF 3.00" D.J. POLY HOSE
4. 1000' OF 5.00" D.J. POLY HOSE
5. 200' OF 2.50" D.J. POLY HOSE
6. 300' OF 1.75" D.J. POLY HOSE

NOTE

DIMENSIONS SHOWN ARE APPROXIMATE AND ARE SUBJECT TO MINOR DEVIATIONS AS MAY OCCUR OR BE NECESSARY IN CONSTRUCTION.
MINOR DETAILS NOT SHOWN.

1. SHORELINE RECEPTACLE WITH KUSSMAUL SUPER AUTO-EJECT LOCATED ON DRIVER SIDE OF THE CAB
2. AIR INLET WITH DISCONNECT COUPLING IN THE DRIVER SIDE STEPWELL
3. BATTERY CHARGER LOCATED PER ORDER
4. BATTERY CHARGE INDICATOR LOCATED ON DRIVER SEAT RISER
5. FIVE ADJUSTABLE SHELVES LOCATED PER ORDER
6. ONE FLOOR MOUNTED SLIDE-OUT TRAY LOCATED PER ORDER
7. ONE CTECH CABINET LOCATED PER ORDER
8. TWO TRANSVERSE REAR COMPARTMENT PARTITIONS LOCATED PER ORDER
9. ONE VERTICAL PARTISION LOCATED PER ORDER
10. THREE POLY MOUNTING BOARDS LOCATED PER ORDER
11. AUTOMATIC ONSPOT TIRE CHAINS

REV	DATE	BY	CH
5	14MAY25	KLE	JGO
4	11APR25	KLE	JGO

CHASSIS DATA
MAKE: PIERCE
MODEL: ENFORCER

Pierce MANUFACTURING INC.

TITLE: Pierce Pumper Approval Drawing
FOR: Cape Fear Fire Department
DWG NO.: 40855AD

JOB NO.	40855
SCALE	1:24
DATE	
DRAWN BY	KLE 21FEB25
CHECKED BY	MMF 21FEB25
SHEET SIZE	D
SHEET NO.	1 OF 1

View File Created 20-MAY-2025 13:00:22